TC11250

INTERGROUP
ARCHITECTS

■architecture
■planning
■interiors
2000 West Littleton Blvd
Littleton, Colorado 80120
P. 303.738.8877 F. 303738.2294
www.igarch.com

NOT FOR CONSTRUCTION

copyright 2022
These plans and written material are instruments of service and are the property of Intergroup, Inc. and may not be duplicated, disclosed or reproduced without the written consent of the Architect. Infringements will be prosecuted.

P:\PROJECTS\TC\TC11250_The_Pro's_Closet\11250_02_Working_Drawings\Phase 2\The Pro's Closet - R21.rvt
3/4/2022 10:40:05 AM

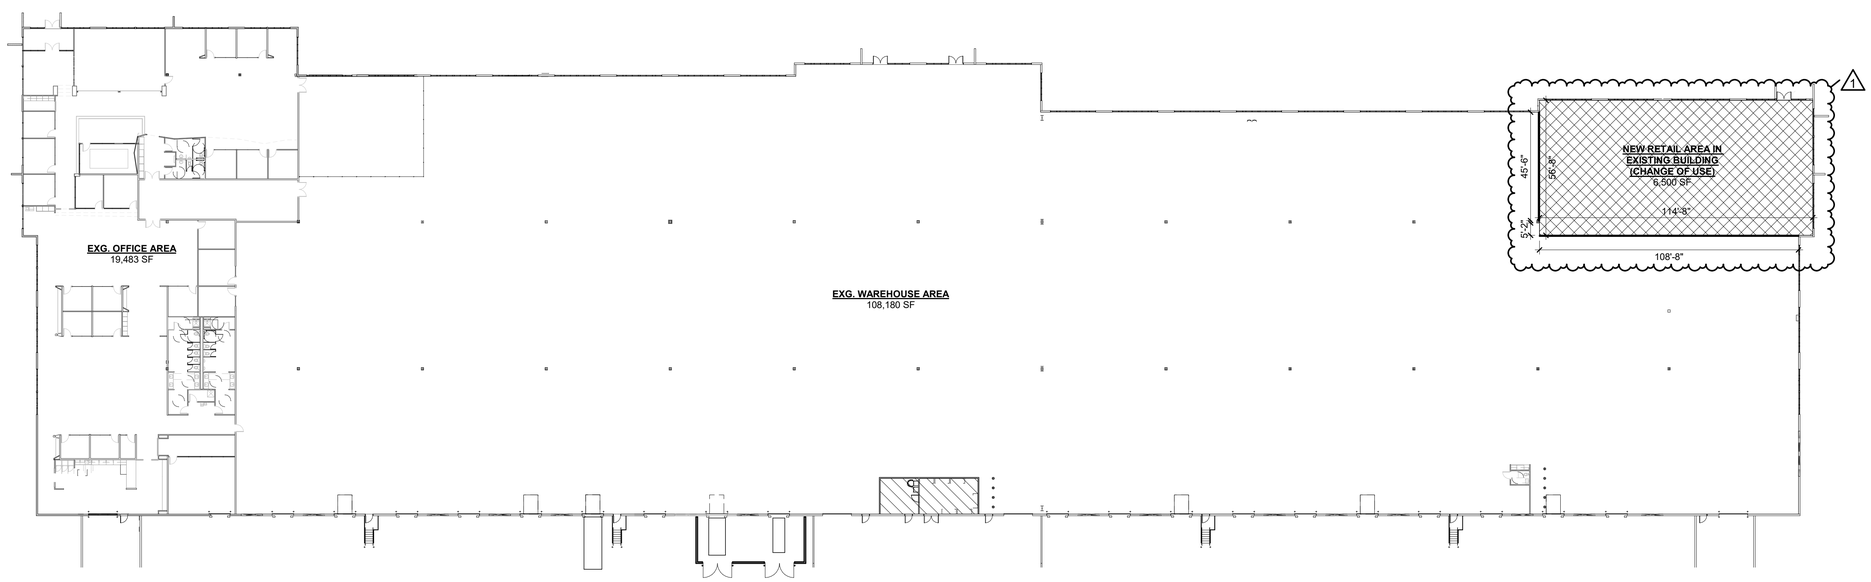

FLOOR PLAN
SCALE: 1" = 30'-0"

NORTH

THE PRO'S CLOSET

1900 TAYLOR AVE.
LOUISVILLE, CO 80027

	DATE	DESC.
	2.15.2022	SRU APP
1	3.04.2022	REV.

FP
FLOOR PLAN